INC LIBERTY CHRISTIAN CENTER
21ST STREET S

STEVEN G DRIER
2320 TOWER RIDGE AVENUE

MTCH STA 31+99.1, 21.2' LT TC=MATCH
BR STA 32+04.1, 21.3' LT TC=886.58
MR STA 32+16.3, 24.4' LT TC=886.65
ER STA 32+25.4, 33.0' LT TC=886.72
RP STA 32+04.1, 45.8' LT 24.5'RP TO BC

BR STA 32+74.8, 33.0' LT TC=886.72
MR STA 32+83.9, 24.5' LT TC=886.30
ER STA 32+96.1, 21.5' LT TC=885.88
RP STA 32+96.0, 46.0' LT 24.5'RP TO BC
MTCH STA 33+01.1, 21.4' LT TC=MATCH

ADJUST EX GV (TYP)
REMOVE EX STM
INL 122
885.73
885.95
885.51
INL 123
REMOVE EX STM
MATCHLINE AT STATION = 31+56.00
32+00
33+00
34+00
35+00
36+00
27LF – 12" RCP @ 1.00%
1 – CONNECT TO EX
37LF – 12" RCP @ 1.00%
1 – CONNECT TO EX
REMOVE EX STM
37.5LF – SAWCUT
ADJUST EX CAST (TYP)
PCC: 35+77.08
TOWER RIDGE AVENUE
21ST STREET S
885.70
885.52
885.37
INL MH 121
SALVAGE EX HYD TO CITY
S.I.
CLEAR & GRUB
36LF – SAWCUT
EX CONC SIDEWALK (TO REMAIN)
3' CONC SIDEWALK MATCH EX CONC

SCALE:
0 10 20 40

STA 32+27.2, 48.0'RT
HYDRANT
21LF – 6" HYD LEAD
1 – 6"GV
1 – CONNECT TO EX

BR STA 32+07.2, 31.5'RT TC=886.30
MR STA 32+24.6, 27.6'RT TC=886.52
ER STA 32+34.6, 53.3'RT TC=886.93
RP STA 32+07.2, 60.5'RT 29'RP TO BC

BR STA 32+81.7, 27.4' RT TC=MATCH EX
MR STA 32+89.8, 22.3' RT TC=885.78
ER STA 32+99.1, 20.1' RT TC=MATCH EX
RP STA 33+01..0, 49.7' RT 29.7'RP TO BC

SCHOOL DISTRICT OF MENOMONIE
920 21ST STREET S

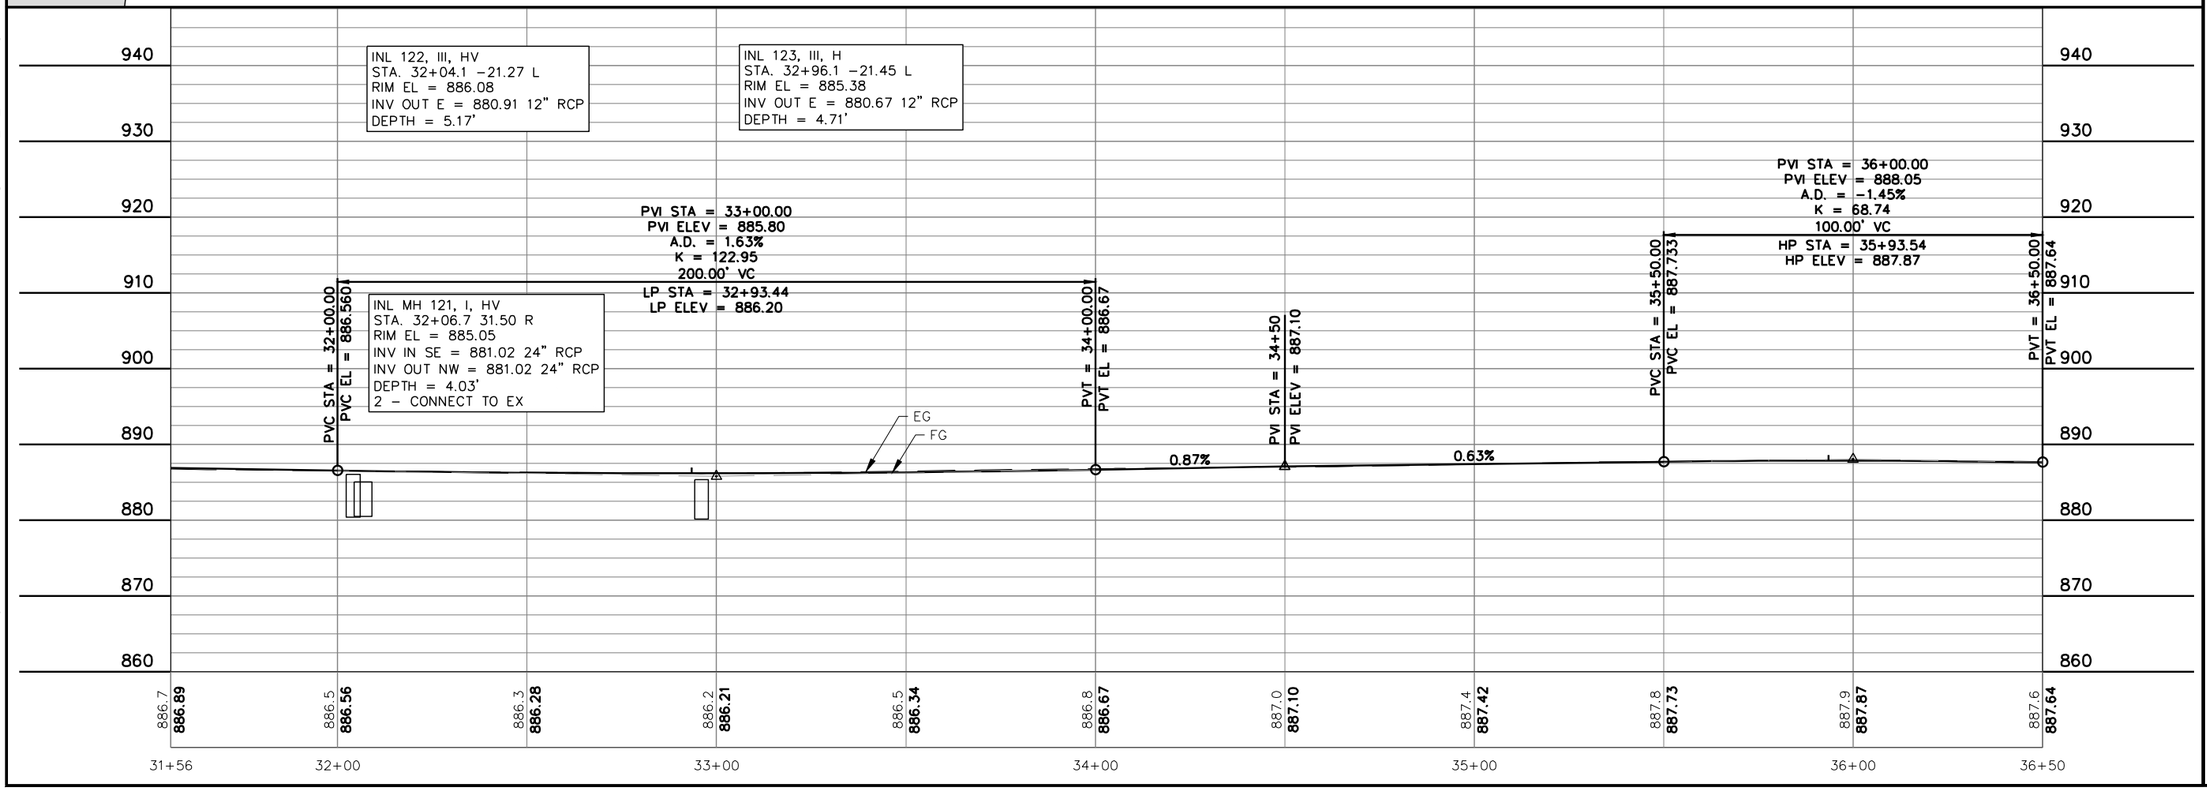

JOB NO. M0055–909
DRAWN BY RDJ
CHECKED BY KRO
DATE 2021
REVISIONS
REFERENCE FILE 00base_*.dwg
DRAWING FILE 050101_pp_*.dwg

WWW.CEDARCORP.COM
800-472-7372
Cedar corporation
engineers • architects • planners • environmental specialists
land surveyors • landscape architects • interior designers
2820 Walton Commons W. Suite 142 Madison, WI 53718 608-354-0037 FAX 608-249-5824
1695 Bellevue Street Suite 202 Green Bay, WI 54311 920-491-9081 FAX 920-491-9020
604 Wilson Ave. Menomonie, WI 54751 715-235-9081 FAX 715-235-2727
W61N497 Washington Ave. Cedarburg, WI 53012 262-204-2360 FAX 262-375-2688

CITY OF MENOMONIE
2021 CDBG 21ST STREET RECONSTRUCTION
DUNN COUNTY, WISCONSIN
PLAN & PROFILE

SHEET NO.
23 OF 27

I:\Clients–Meno\M\M0055 City of Menomonie\909 2021 CDBG 21st Street Reconstruction\100 Cad\dwg\050101_pp_0055909.dwg 03/29/21 11:34:14 AM